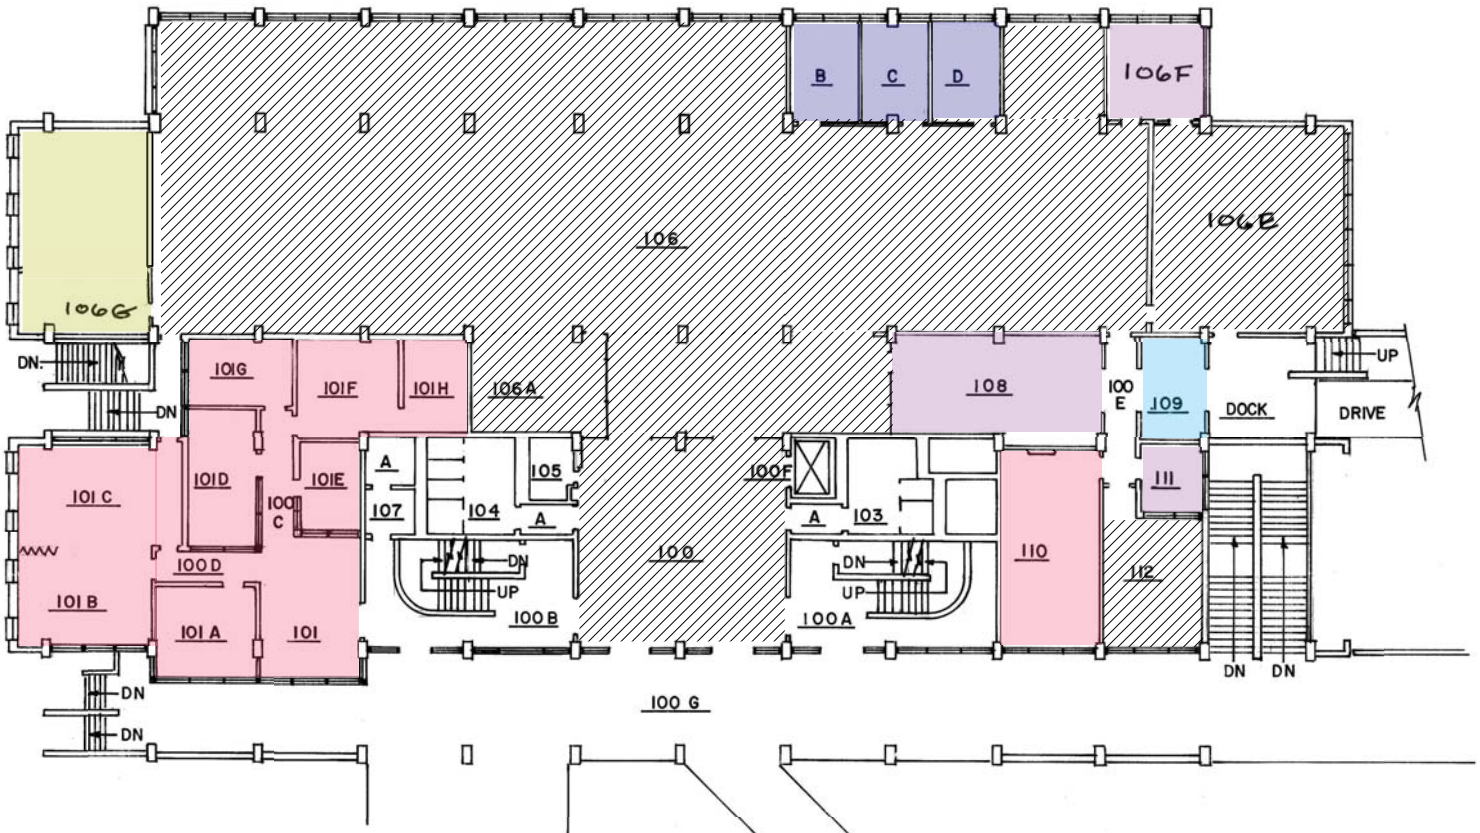

FIRST FLOOR PLAN
SCALE 1" = 20'

Institutes/Organizations
Administration
Faculty
Staff
Study/Lounge
Classroom
Storage